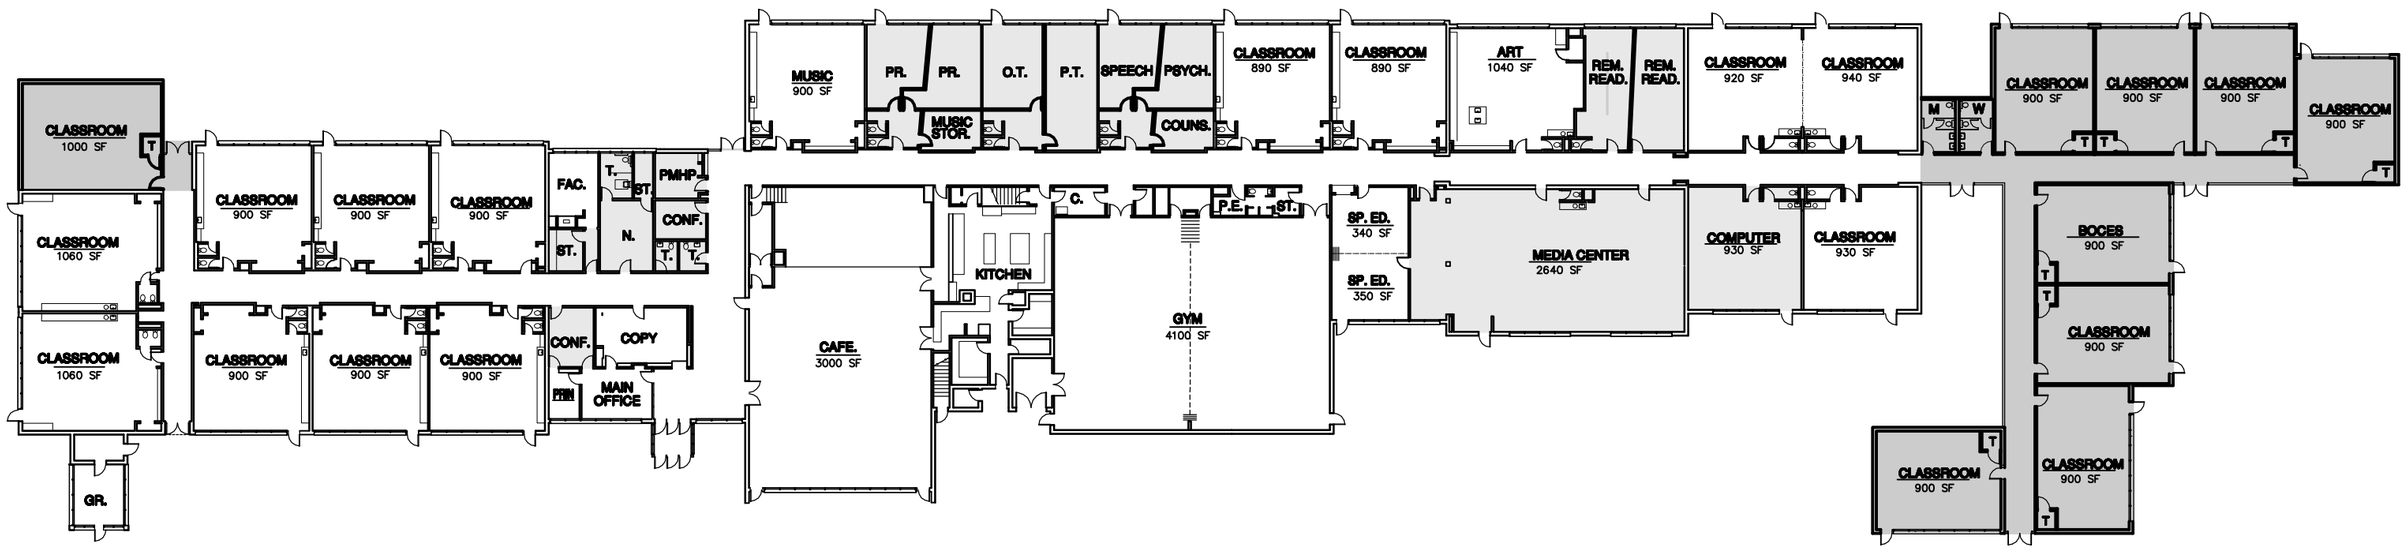

1ST FLOOR PLAN

0 5 10 25 50

N

ADDITIONS

RECONSTRUCTION

ROSENDALE ELEMENTARY
29 Nov 04 apn 0334.1

NISKAYUNA CENTRAL SCHOOL DISTRICT

DODGE CHAMBERLIN LUZINE WEBER ASSOCIATES ARCHITECTS LLP