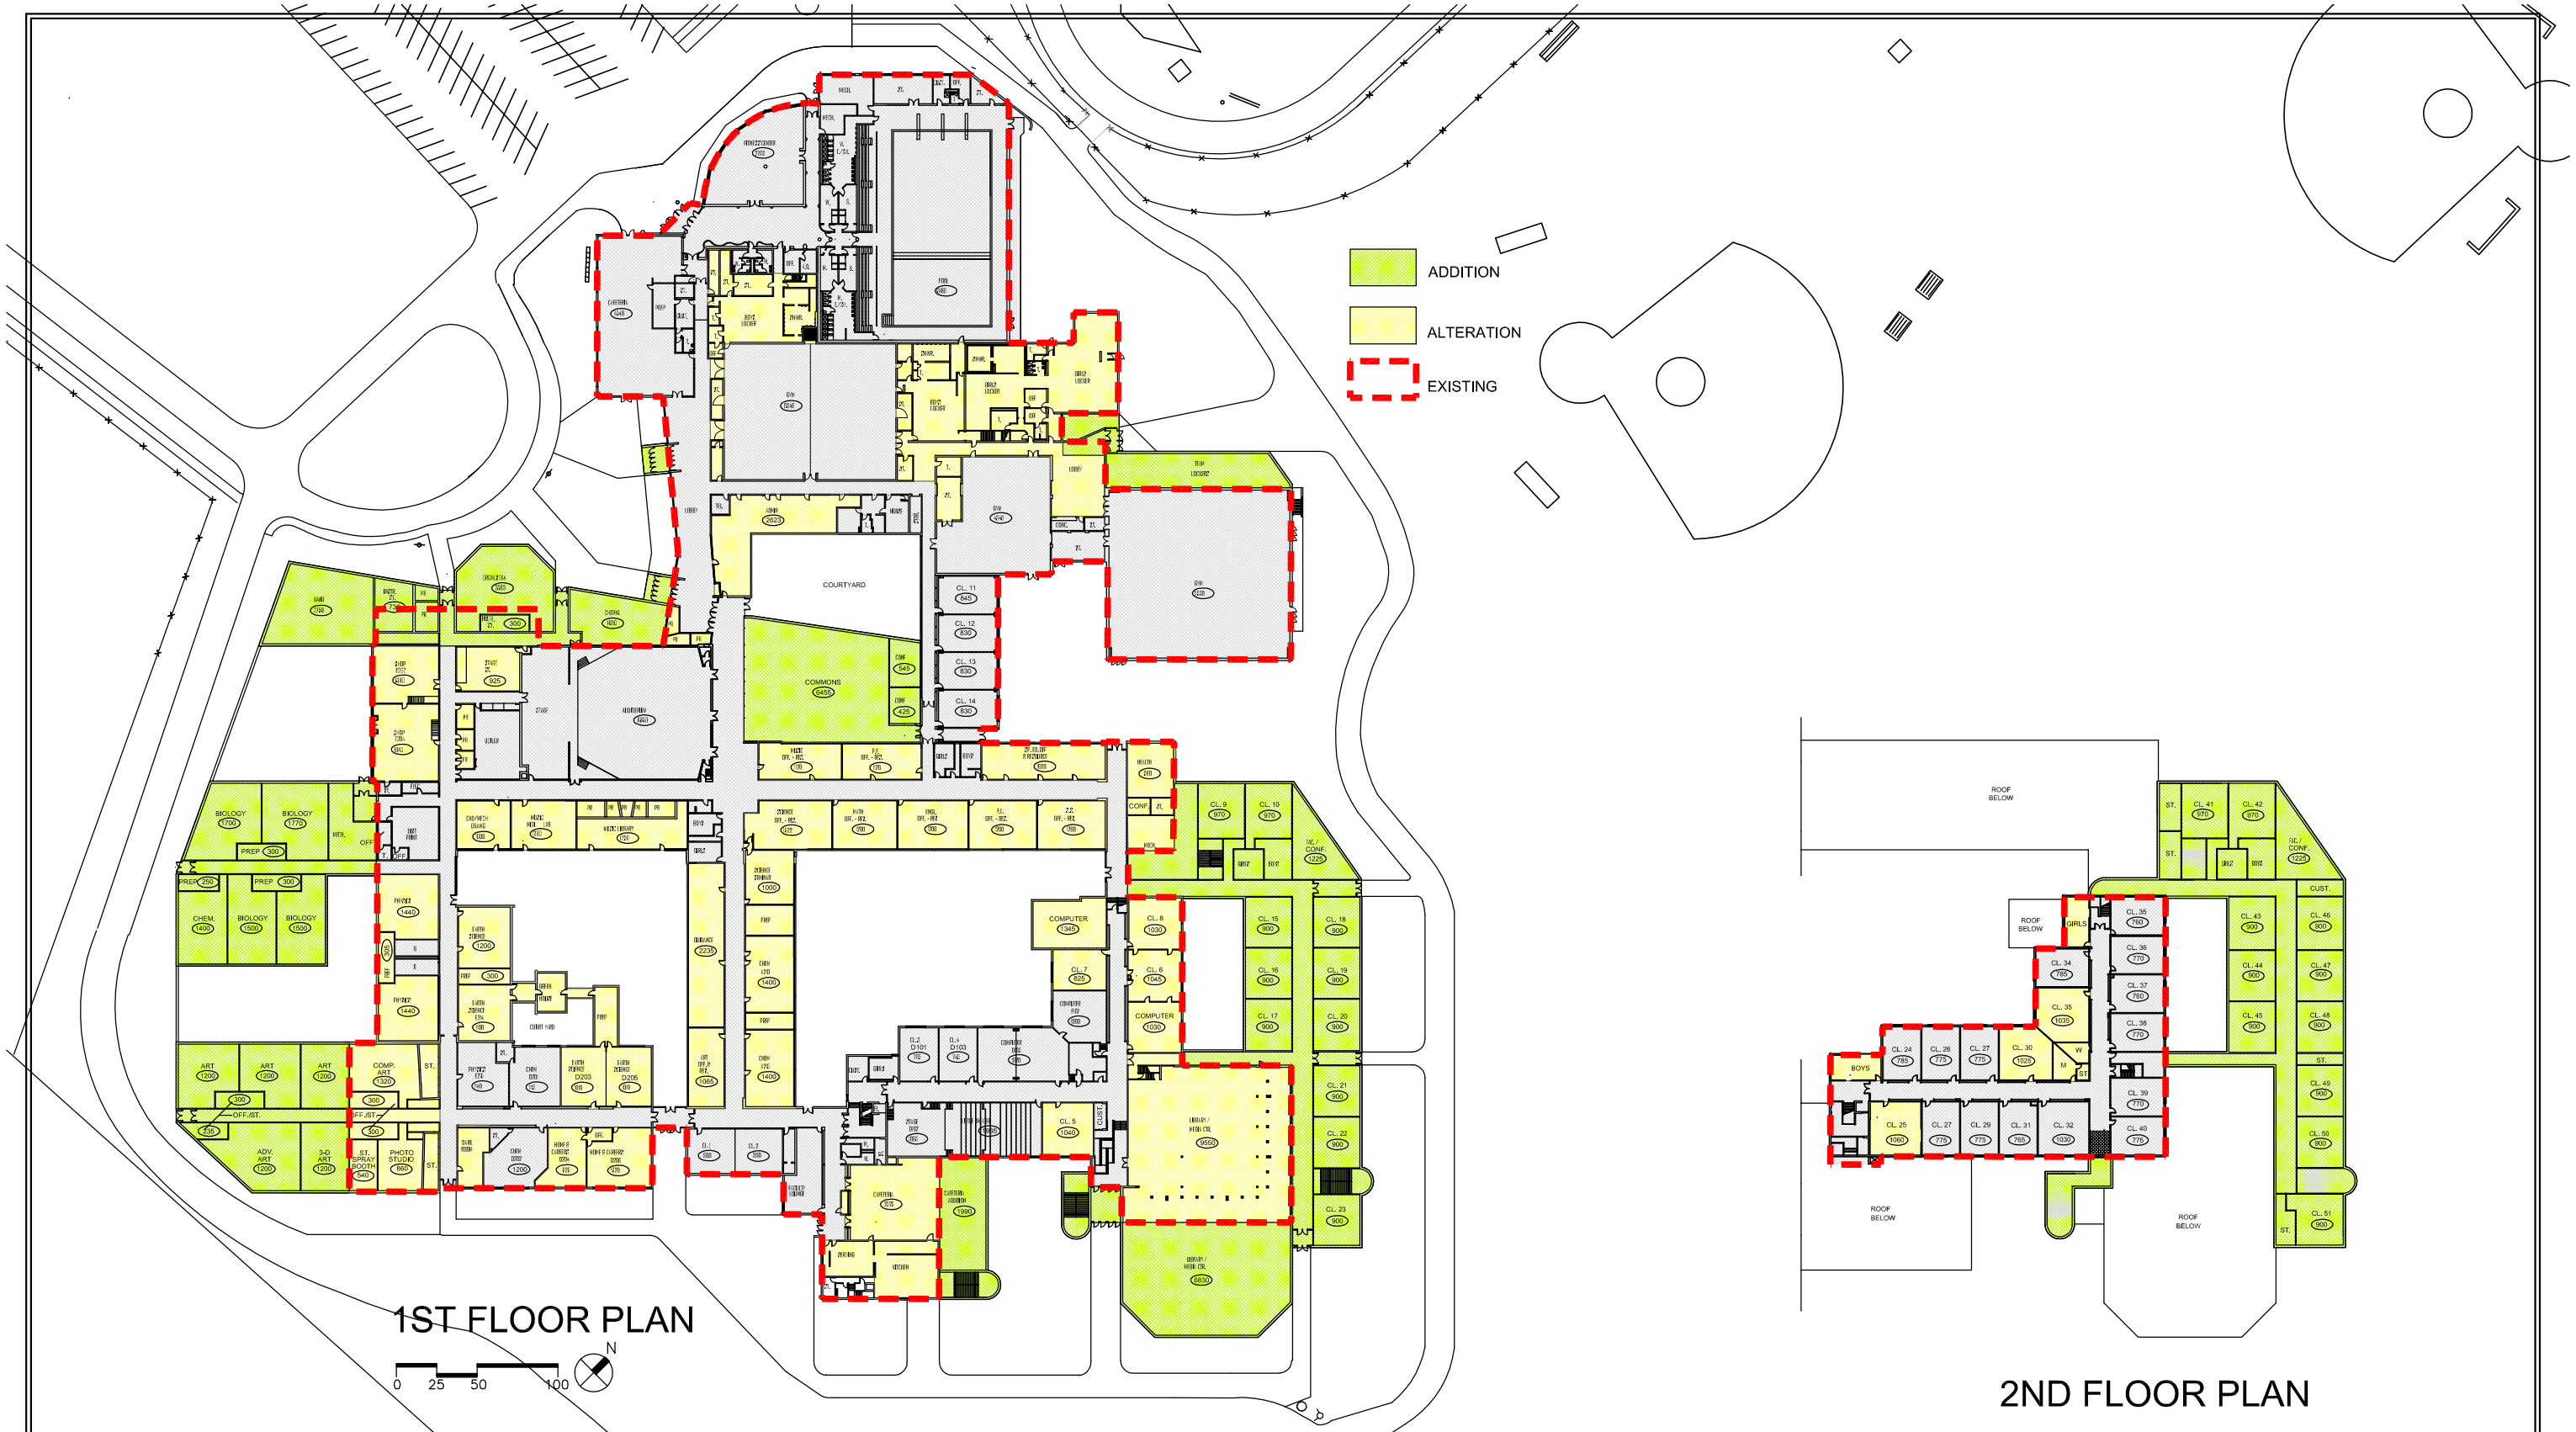

NISKAYUNA HIGH SCHOOL - Option A
03 May 05 apn 0334.1

NISKAYUNA CENTRAL SCHOOL DISTRICT

DODGE CHAMBERLIN LUZINE WEBER ASSOCIATES ARCHITECTS LLP